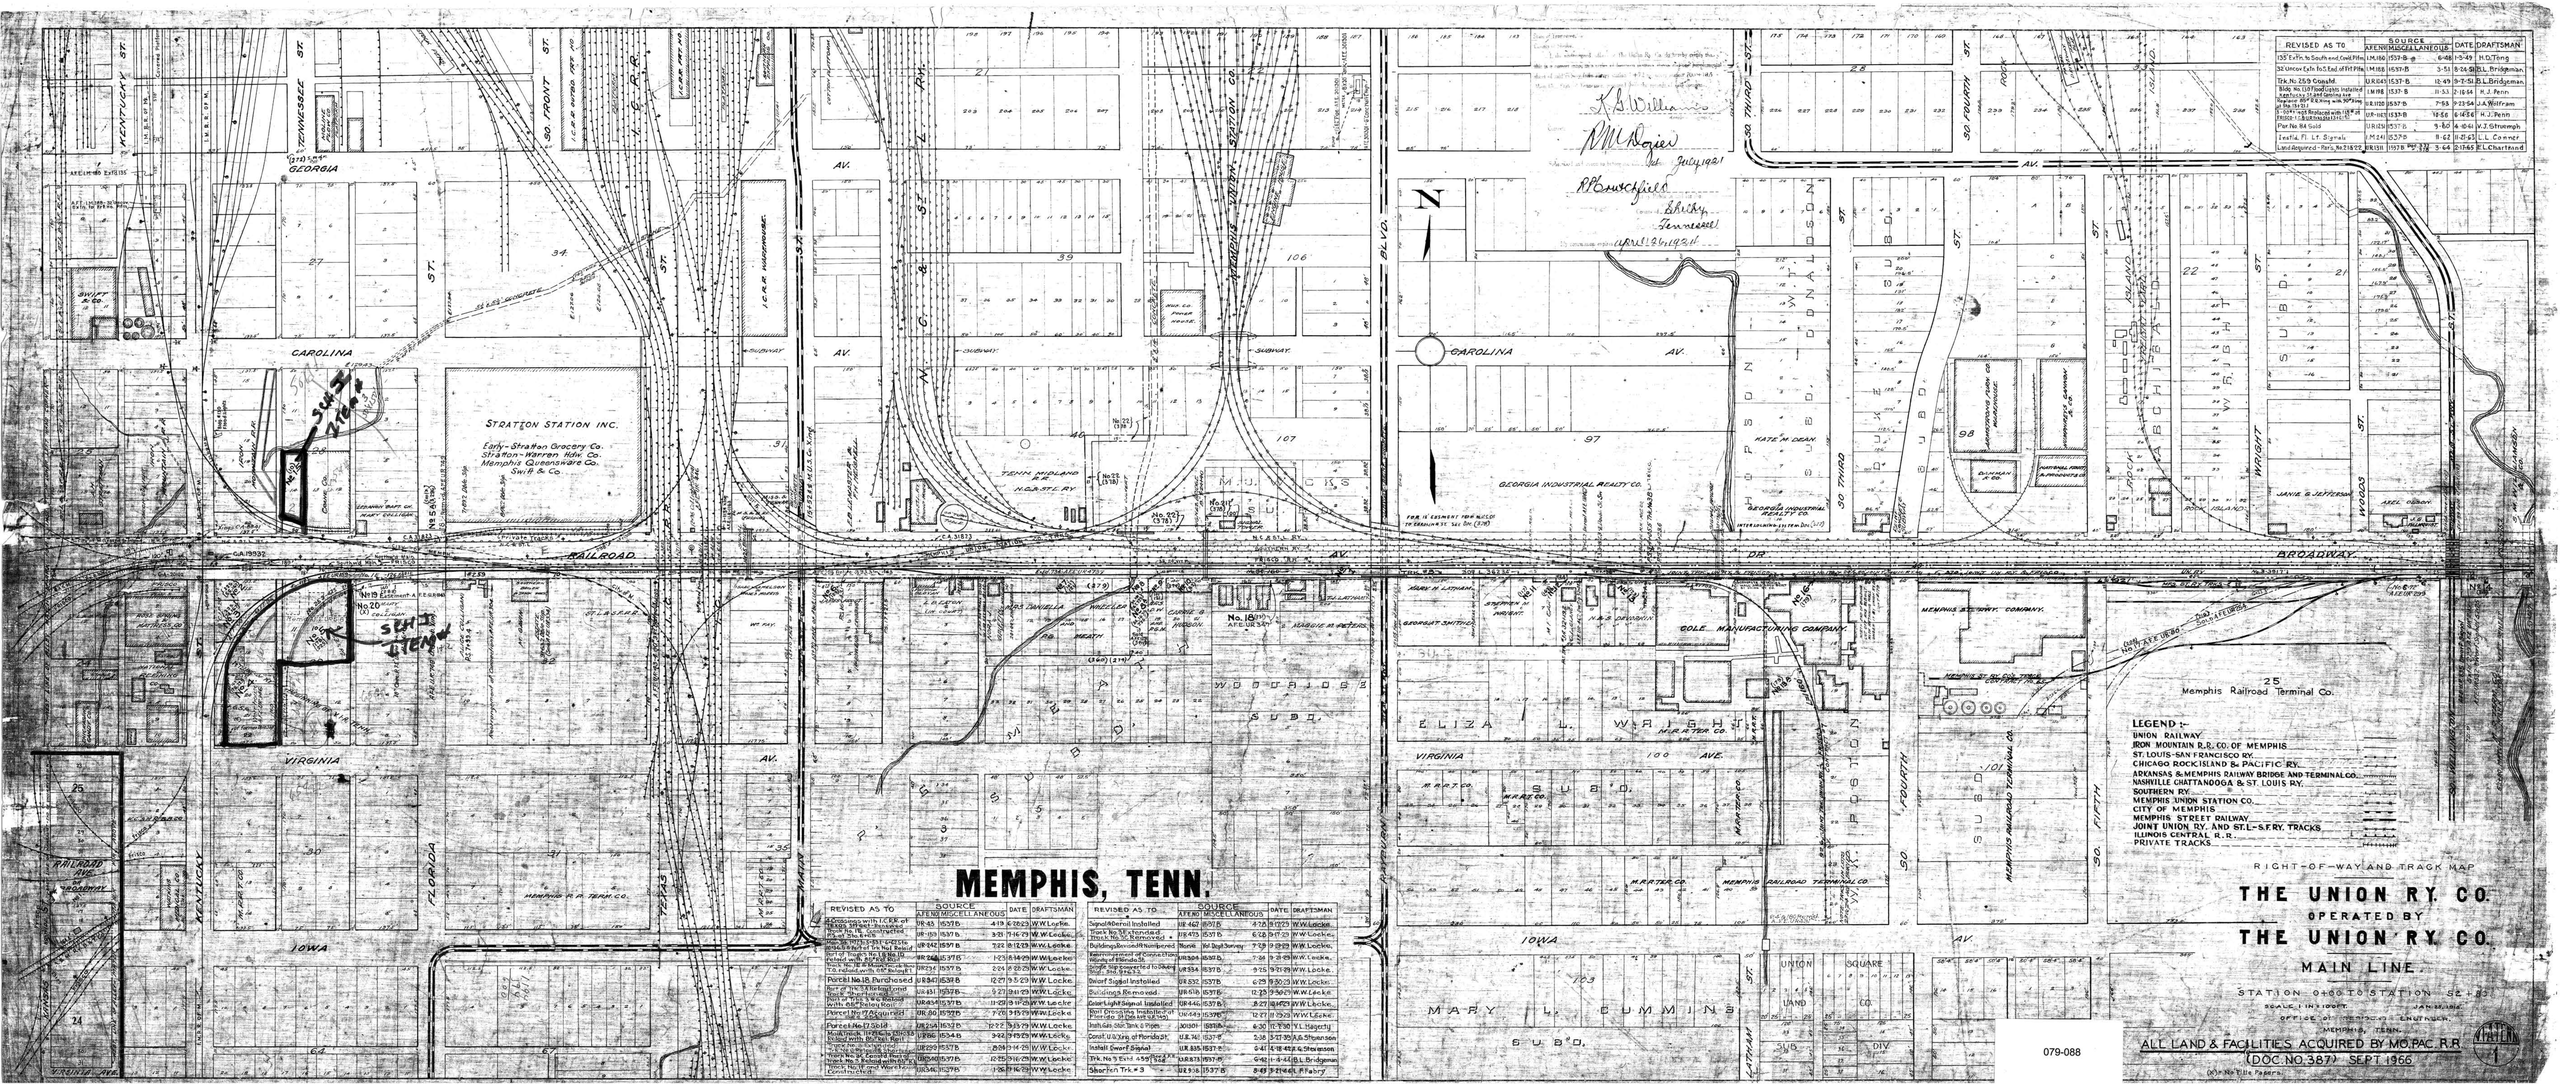
MEMPHIS, TENN.
RIGHT-OF-WAY AND TRACK MAP
THE UNION RY. CO.
OPERATED BY
THE UNION RY. CO.
MAIN LINE
STATION 0+00 TO STATION 62+83.1
SCALE: 1 IN. = 100 FT.
OFFICE OF ENGINEER, UNION RY.
MEMPHIS, TENN.
ALL LAND & FACILITIES ACQUIRED BY MO.PAC.R.R.
(DOC. NO. 387) SEPT. 1966
(All No Title Papers)
079-088
LEGEND :-
UNION RAILWAY
IRON MOUNTAIN R.R. CO. OF MEMPHIS
ST. LOUIS-SAN FRANCISCO RY.
CHICAGO ROCK ISLAND & PACIFIC RY.
ARKANSAS & MEMPHIS RAILWAY BRIDGE AND TERMINAL CO.
NASHVILLE CHATTANOOGA & ST. LOUIS RY.
SOUTHERN RY.
MEMPHIS UNION STATION CO.
CITY OF MEMPHIS
MEMPHIS STREET RAILWAY
JOINT UNION RY. AND ST.L.—S.F.RY. TRACKS
ILLINOIS CENTRAL R.R.
PRIVATE TRACKS.
STRATTON STATION INC.
Early-Stratton Grocery Co.
Stratton-Warren Hdw. Co.
Memphis Queensware Co.
Swift & Co.
TENN. MIDLAND R.R.
N.O.&.T.C. RY.
GEORGIA INDUSTRIAL REALTY CO.
GOLE MANUFACTURING COMPANY
MEMPHIS RAILROAD TERMINAL CO.
MEMPHIS & W. HWY. COMPANY
Memphis Railroad Terminal Co.
RAILROAD
BROADWAY
VIRGINIA
IOWA
CAROLINA
GEORGIA
TENNESSEE
FRONT
FIRST
SECOND
THIRD
FOURTH
FIFTH
WOODRUFF
WRIGHT
MAYNARD
KENTUCKY
FLORIDA
MISSISSIPPI
WATER
LATHAM
MARYLAND
ELIZA L. WRIGHT SUB'D.
MARY L. CUMMINS SUB'D.
WOODRUFF SUB'D.
SOUTH MEMPHIS SUB'D.
DONALDSON SUB'D.
BOUSUB SUB'D.
SOUTH MEMPHIS SUB'D.
UNION SQUARE SUB DIV.
UNION SQUARE LAND CO.
REVISED AS TO
SOURCE
AFE NO.
MISCELLANEOUS
DATE
DRAFTSMAN